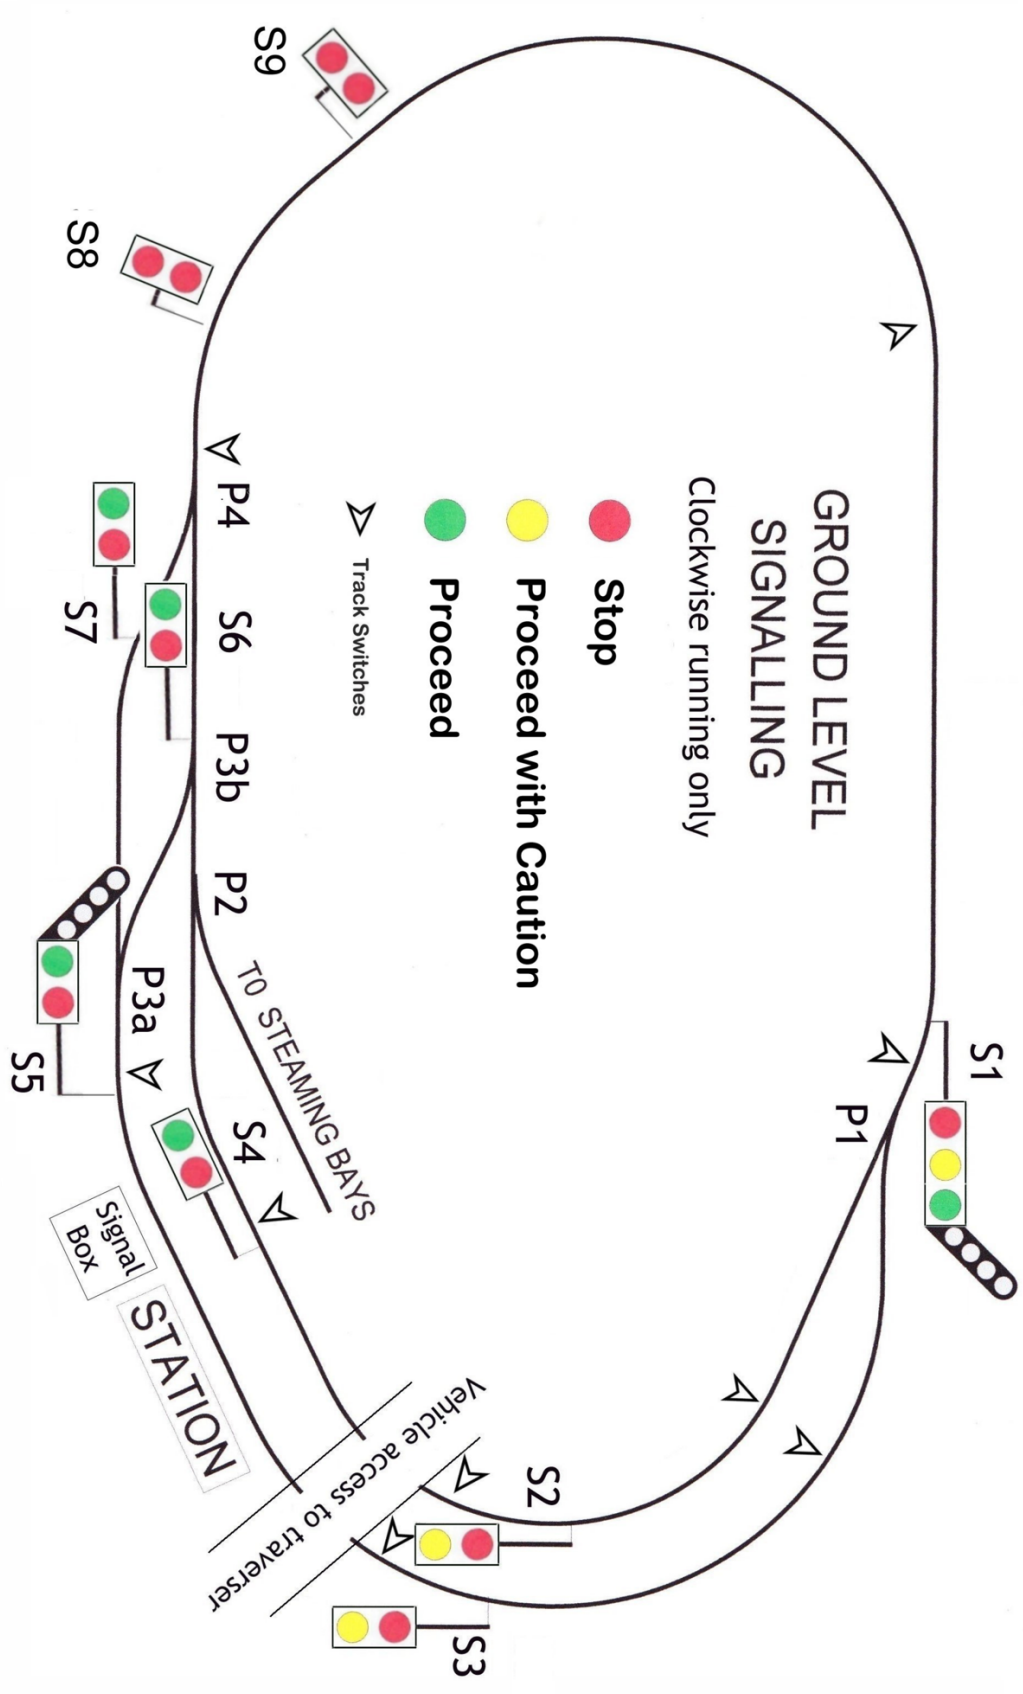
GROUND LEVEL
SIGNALLING
Clockwise running only
Stop
Proceed with Caution
Proceed
Track Switches
S1
P1
S2
S3
Vehicle access to traverser
TO STEAMING BAYS
S4
P3a
Signal Box
STATION
S5
S7
P2
P3b
S6
P4
S8
S9
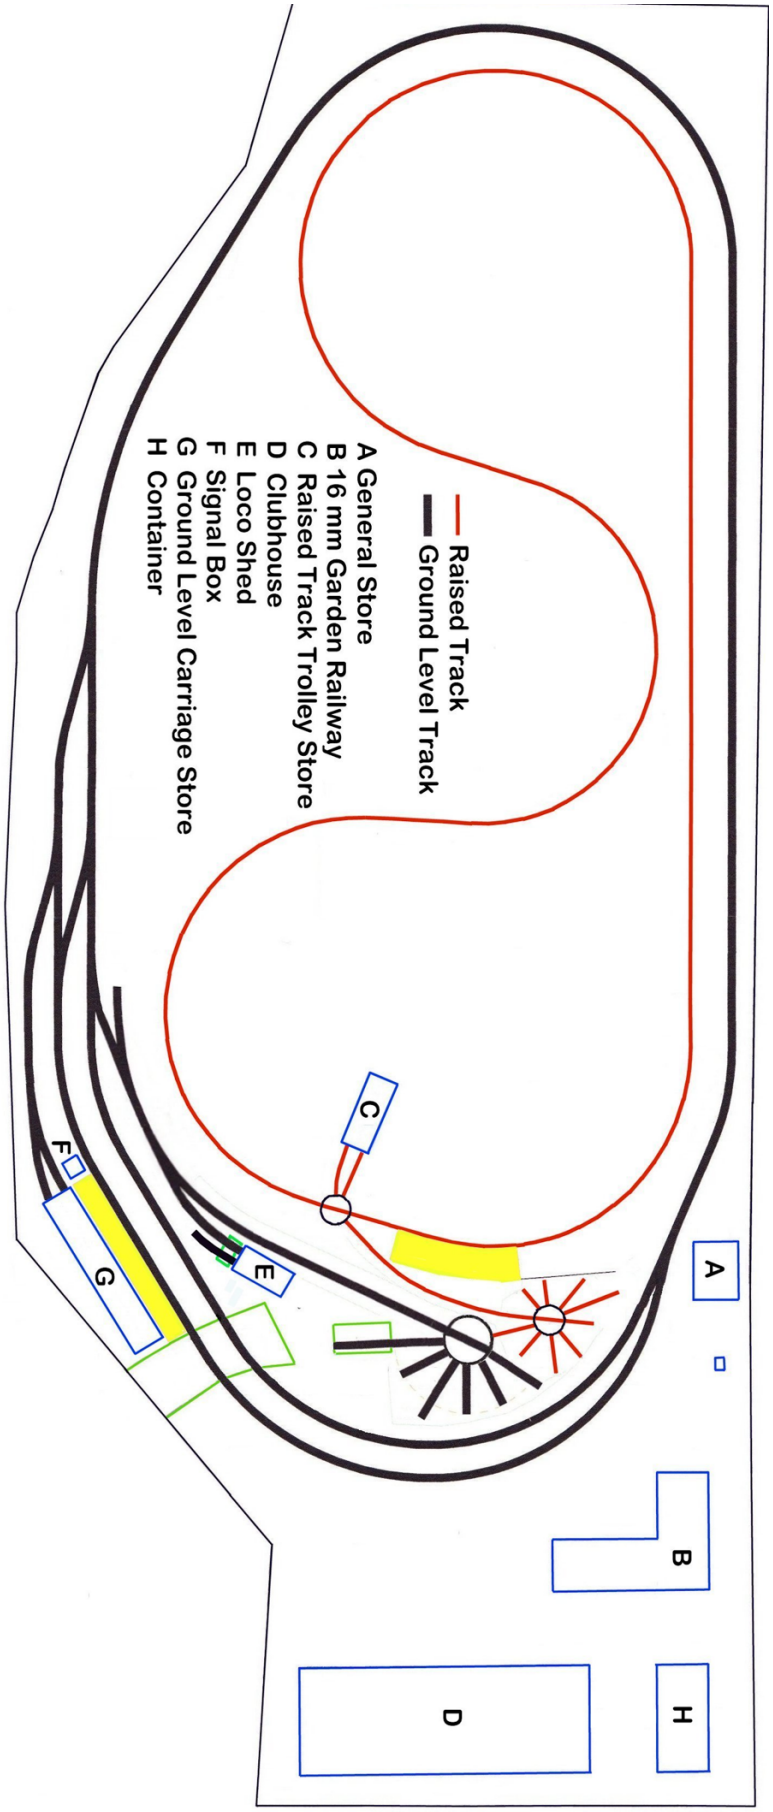
TSMEE Document G4 Signal & Point Schematic Issue 2 September 2026